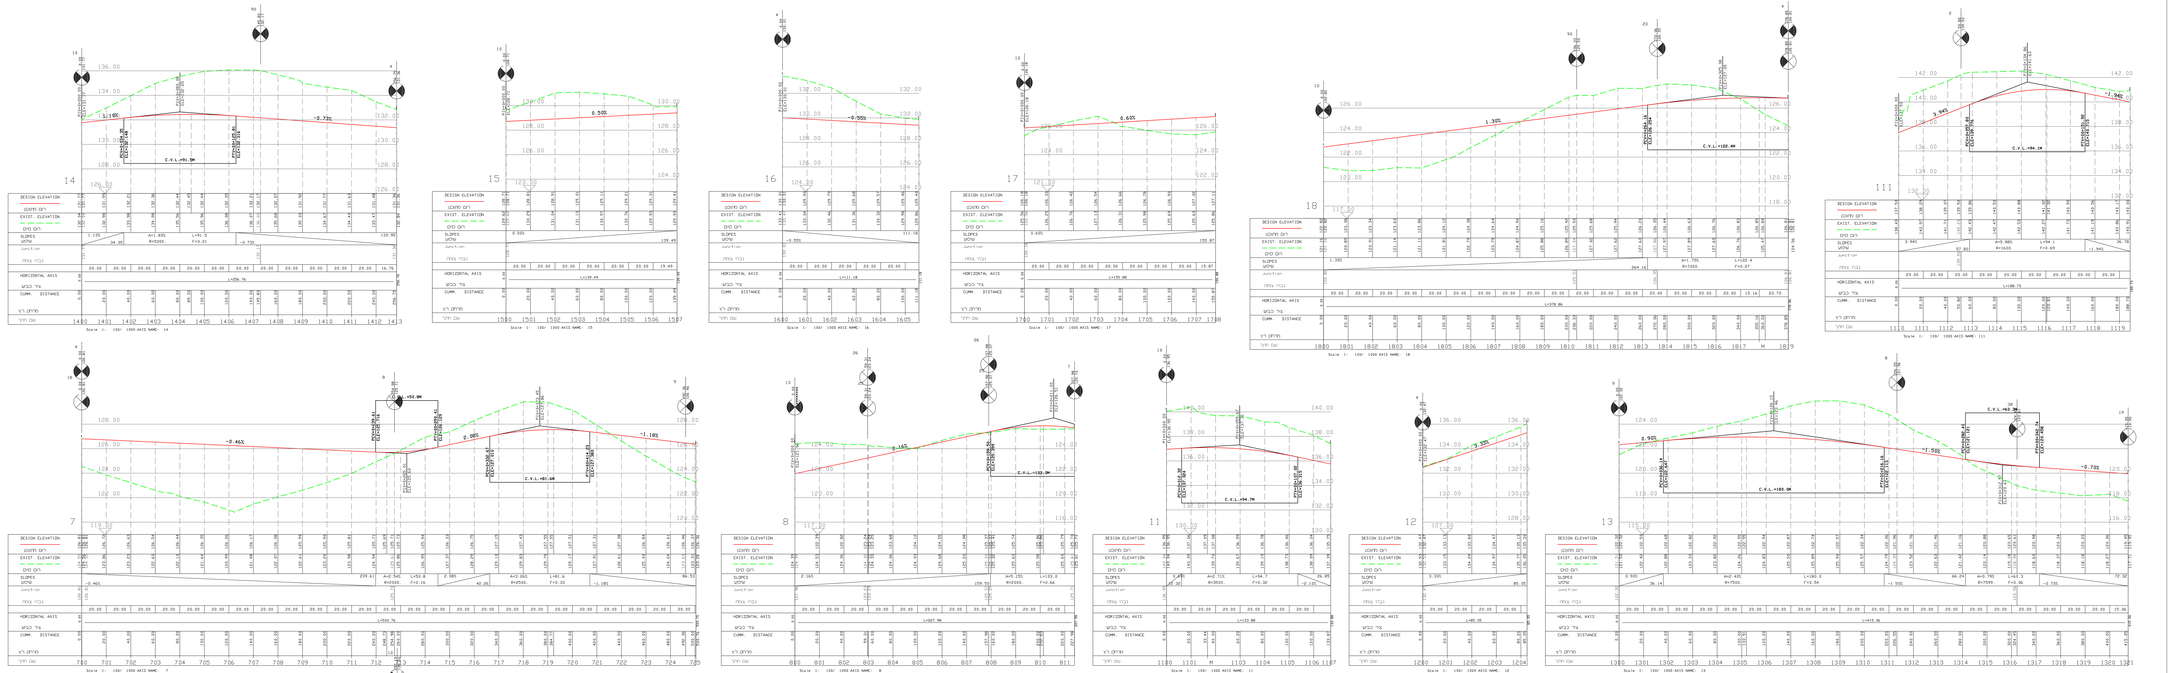
DESIGN ELEVATION
EXIST. ELEVATION
SLOPES
HORIZONTAL AXIS
CUMM. DISTANCE
Scale 1: 100/ 1000 AXIS NAME: 14
Scale 1: 100/ 1000 AXIS NAME: 15
Scale 1: 100/ 1000 AXIS NAME: 16
Scale 1: 100/ 1000 AXIS NAME: 17
Scale 1: 100/ 1000 AXIS NAME: 18
Scale 1: 100/ 1000 AXIS NAME: 111
Scale 1: 100/ 1000 AXIS NAME: 7
Scale 1: 100/ 1000 AXIS NAME: 8
Scale 1: 100/ 1000 AXIS NAME: 11
Scale 1: 100/ 1000 AXIS NAME: 12
Scale 1: 100/ 1000 AXIS NAME: 13

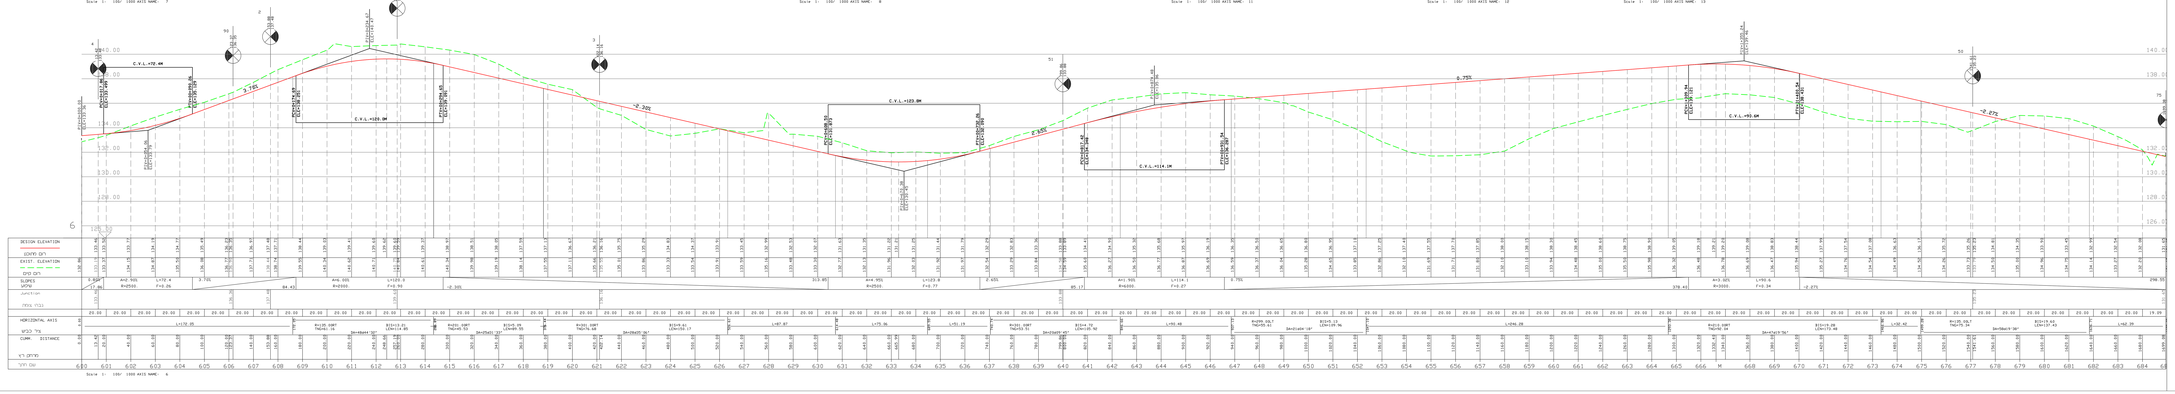
DESIGN ELEVATION
EXIST. ELEVATION
SLOPES
HORIZONTAL AXIS
CUMM. DISTANCE
Scale 1: 100/ 1000 AXIS NAME: 6

הערות: