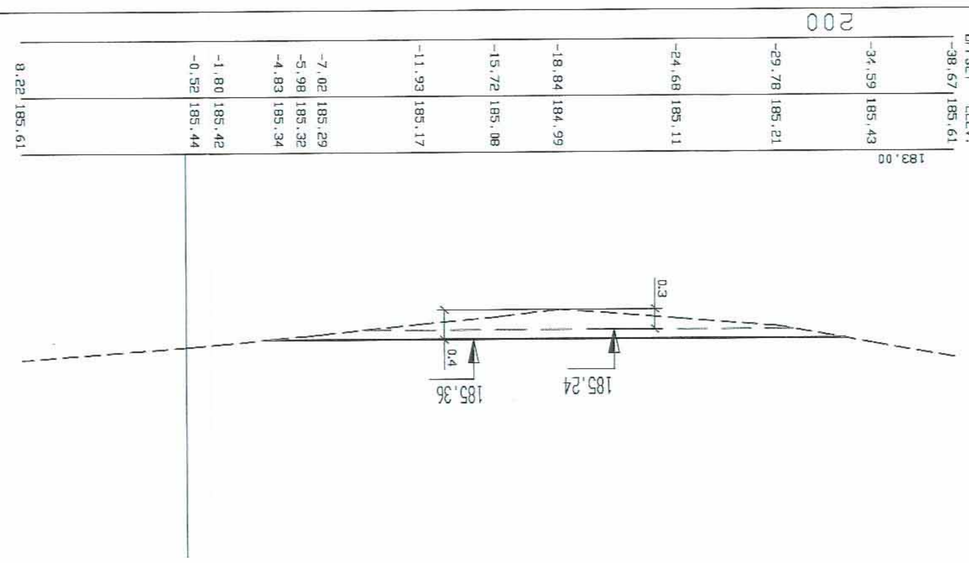
200
TERRAIN OFFSET ELEV.
-38.67 185.61
-34.59 185.43
-29.78 185.21
-24.68 185.11
-18.84 184.99
-15.72 185.08
-11.93 185.17
-7.82 185.29
-5.98 185.32
-4.83 185.34
-1.80 185.42
-0.52 185.44
0.22 185.61
183.00
0.3
0.4
185.36
185.24

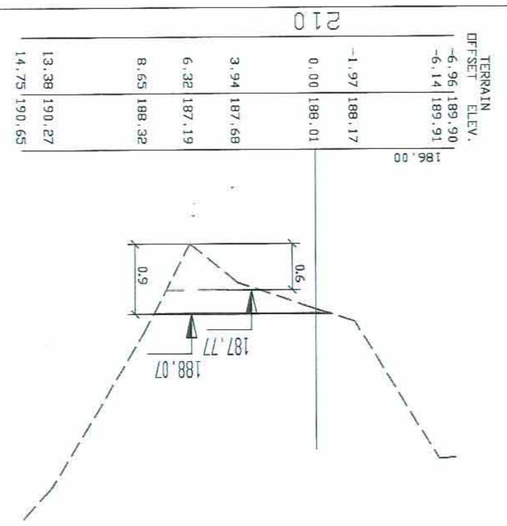
210
TERRAIN OFFSET ELEV.
-6.96 189.90
-6.14 189.91
-1.97 188.17
0.00 188.01
3.94 187.69
6.32 187.19
8.65 188.32
13.38 190.27
14.75 190.65
186.00
0.9
0.6
187.77
188.07

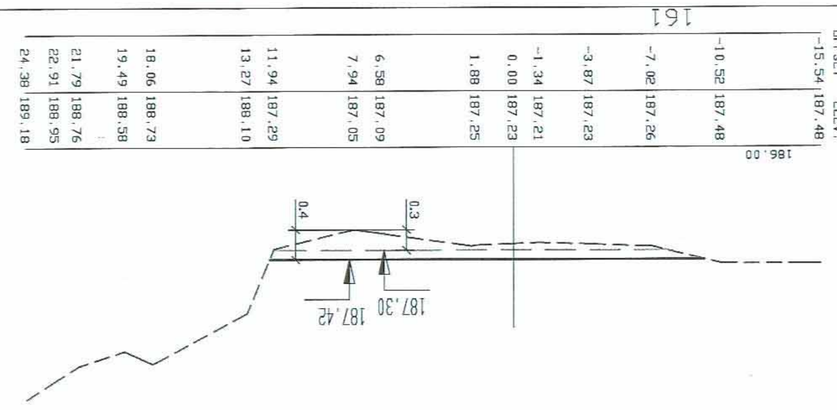
161
TERRAIN OFFSET ELEV.
-15.54 187.48
-10.52 187.49
-7.02 187.26
-3.87 187.23
-1.34 187.21
0.00 187.23
1.88 187.25
6.58 187.09
7.94 187.05
11.94 187.29
13.27 188.10
18.06 188.73
19.49 188.58
21.79 188.76
22.91 188.95
24.38 189.18
186.00
0.4
0.3
187.30
187.42

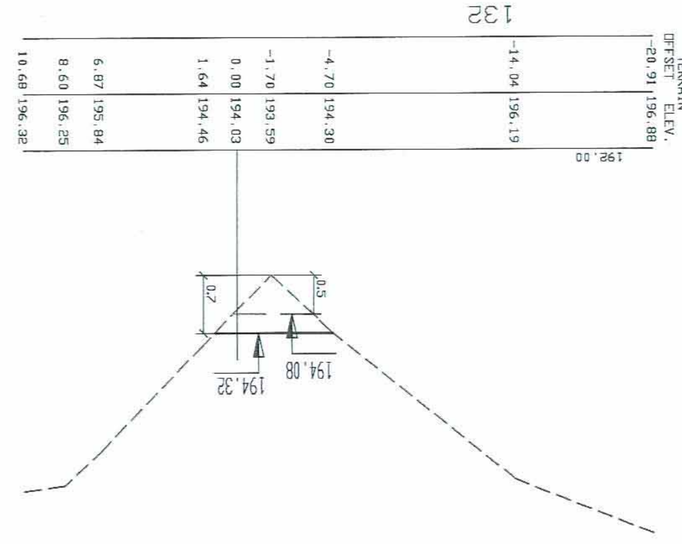
132
TERRAIN OFFSET ELEV.
-20.91 196.88
-14.04 196.19
-4.70 194.30
-1.70 193.59
0.00 194.03
1.64 194.46
6.87 195.84
8.60 196.25
10.68 196.32
192.00
0.7
0.5
194.08
194.32

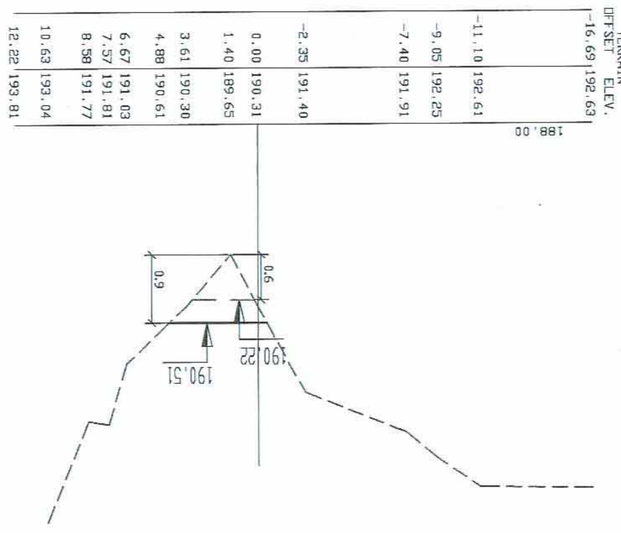
142
TERRAIN OFFSET ELEV.
-16.69 192.63
-11.10 192.61
-9.05 192.25
-7.40 191.91
-2.35 191.40
0.00 190.31
1.40 189.65
3.61 190.30
4.88 190.61
6.67 191.03
7.57 191.81
8.38 191.77
10.63 193.04
12.22 193.81
188.00
0.9
0.6
190.22
190.51

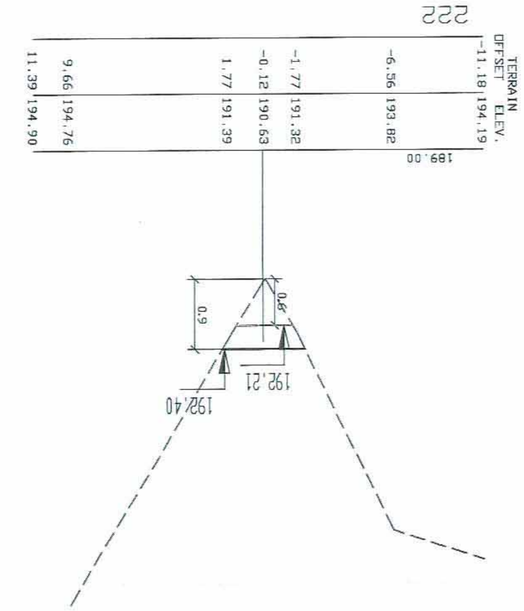
222
TERRAIN OFFSET ELEV.
-11.18 194.19
-6.36 193.82
-1.77 191.32
-0.12 190.63
1.77 191.39
9.66 194.76
11.39 194.90
189.00
0.9
0.6
192.21
192.40

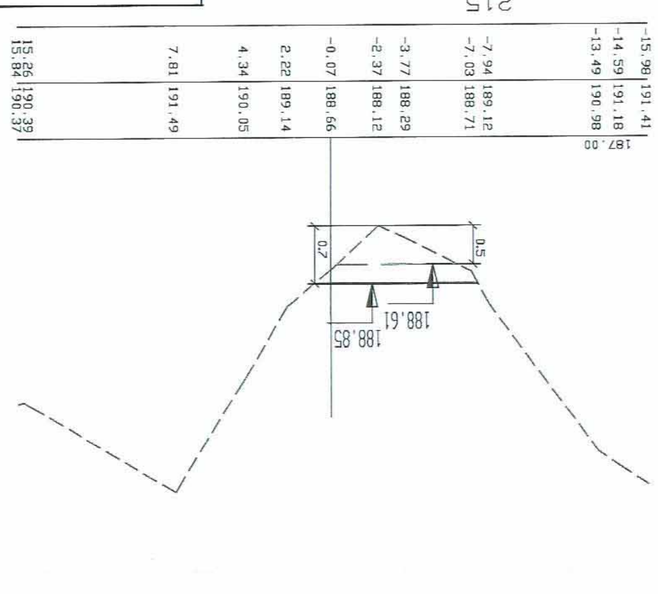
215
TERRAIN OFFSET ELEV.
-13.49 190.98
-7.03 188.71
-7.94 189.12
-3.77 188.29
-2.37 188.12
-0.07 188.66
2.22 189.14
4.34 190.05
7.81 191.49
187.00
0.7
0.5
188.61
188.85

1 : 100
1 : 10
GFL ON TERRAIN ELEVATION

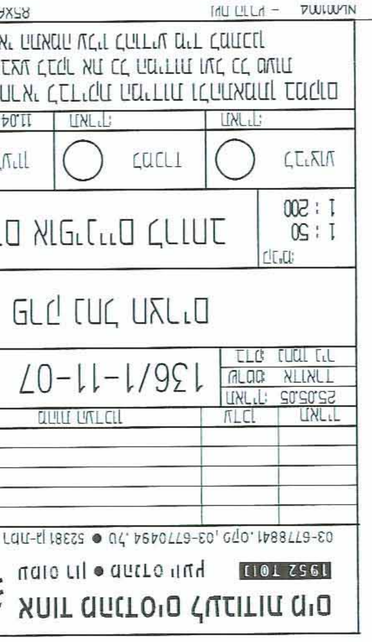

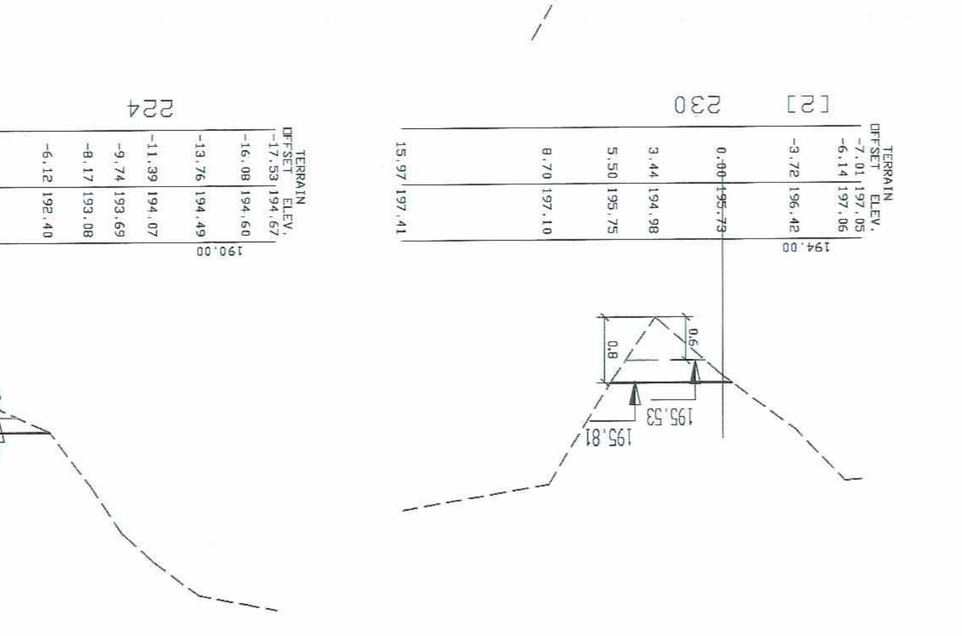

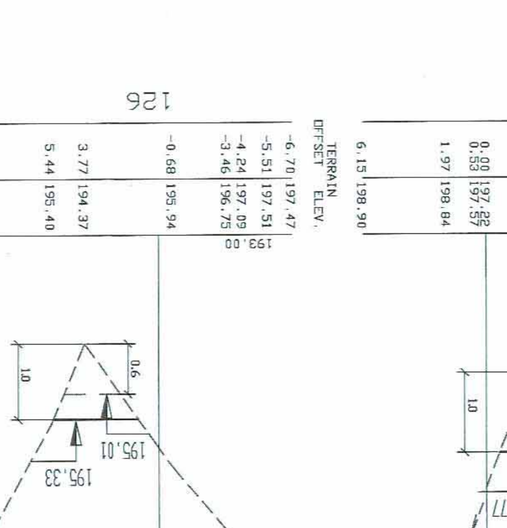

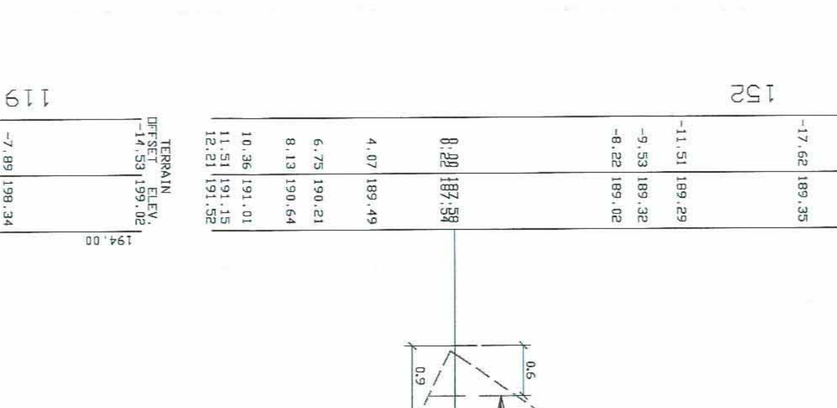

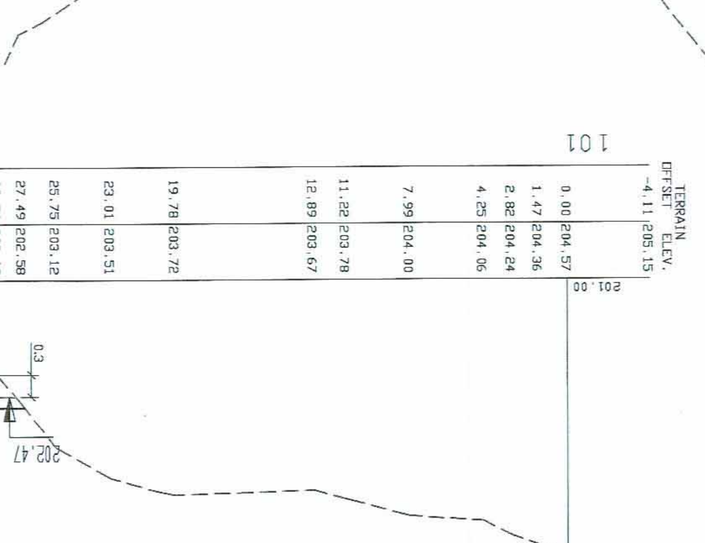

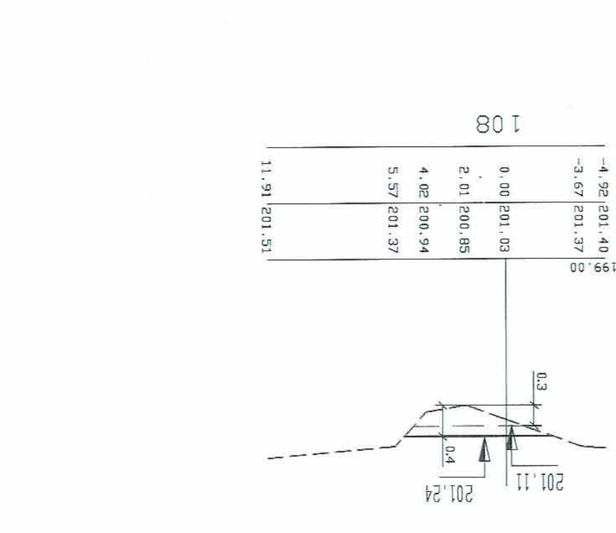

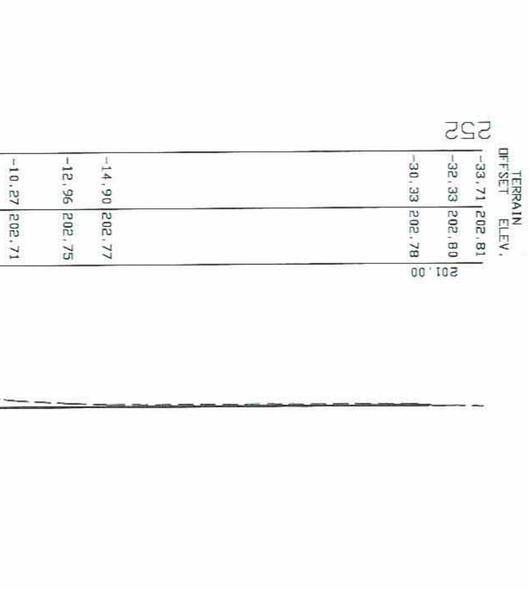

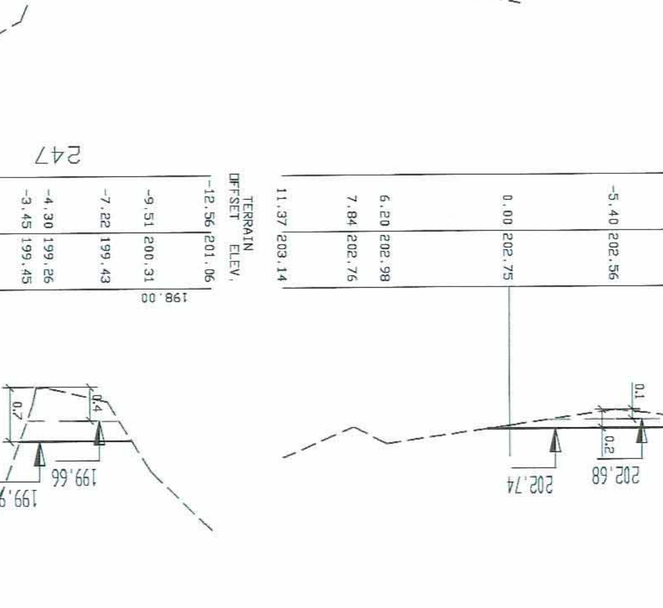

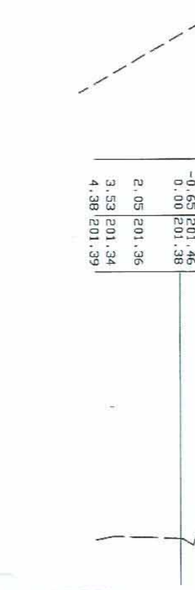
1 : 100
1 : 10
GFL ON TERRAIN ELEVATION

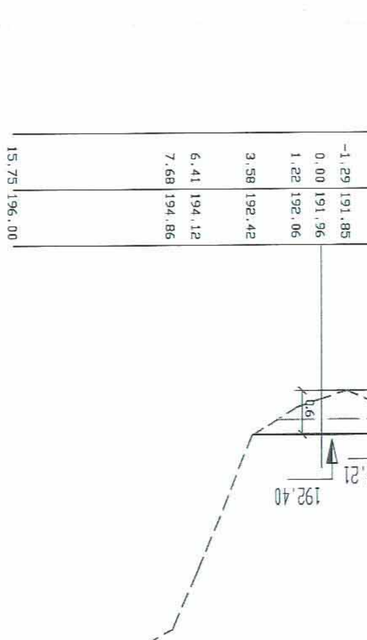


