מינהל התכנון
חוק התכנון והבניה, התשכ"ה - 1965
מחוז ירושלים
הוועדה המחוזית החליטה ביום :
18/03/2024
לאשר את התוכנית
19/05/2024
יו"ר הוועדה המחוזית תאריך
101-1019611 מספר 15/03/2023 12:08:12 נספח שמירה על עצים בוגרים סקר עצים על גבי מדידה

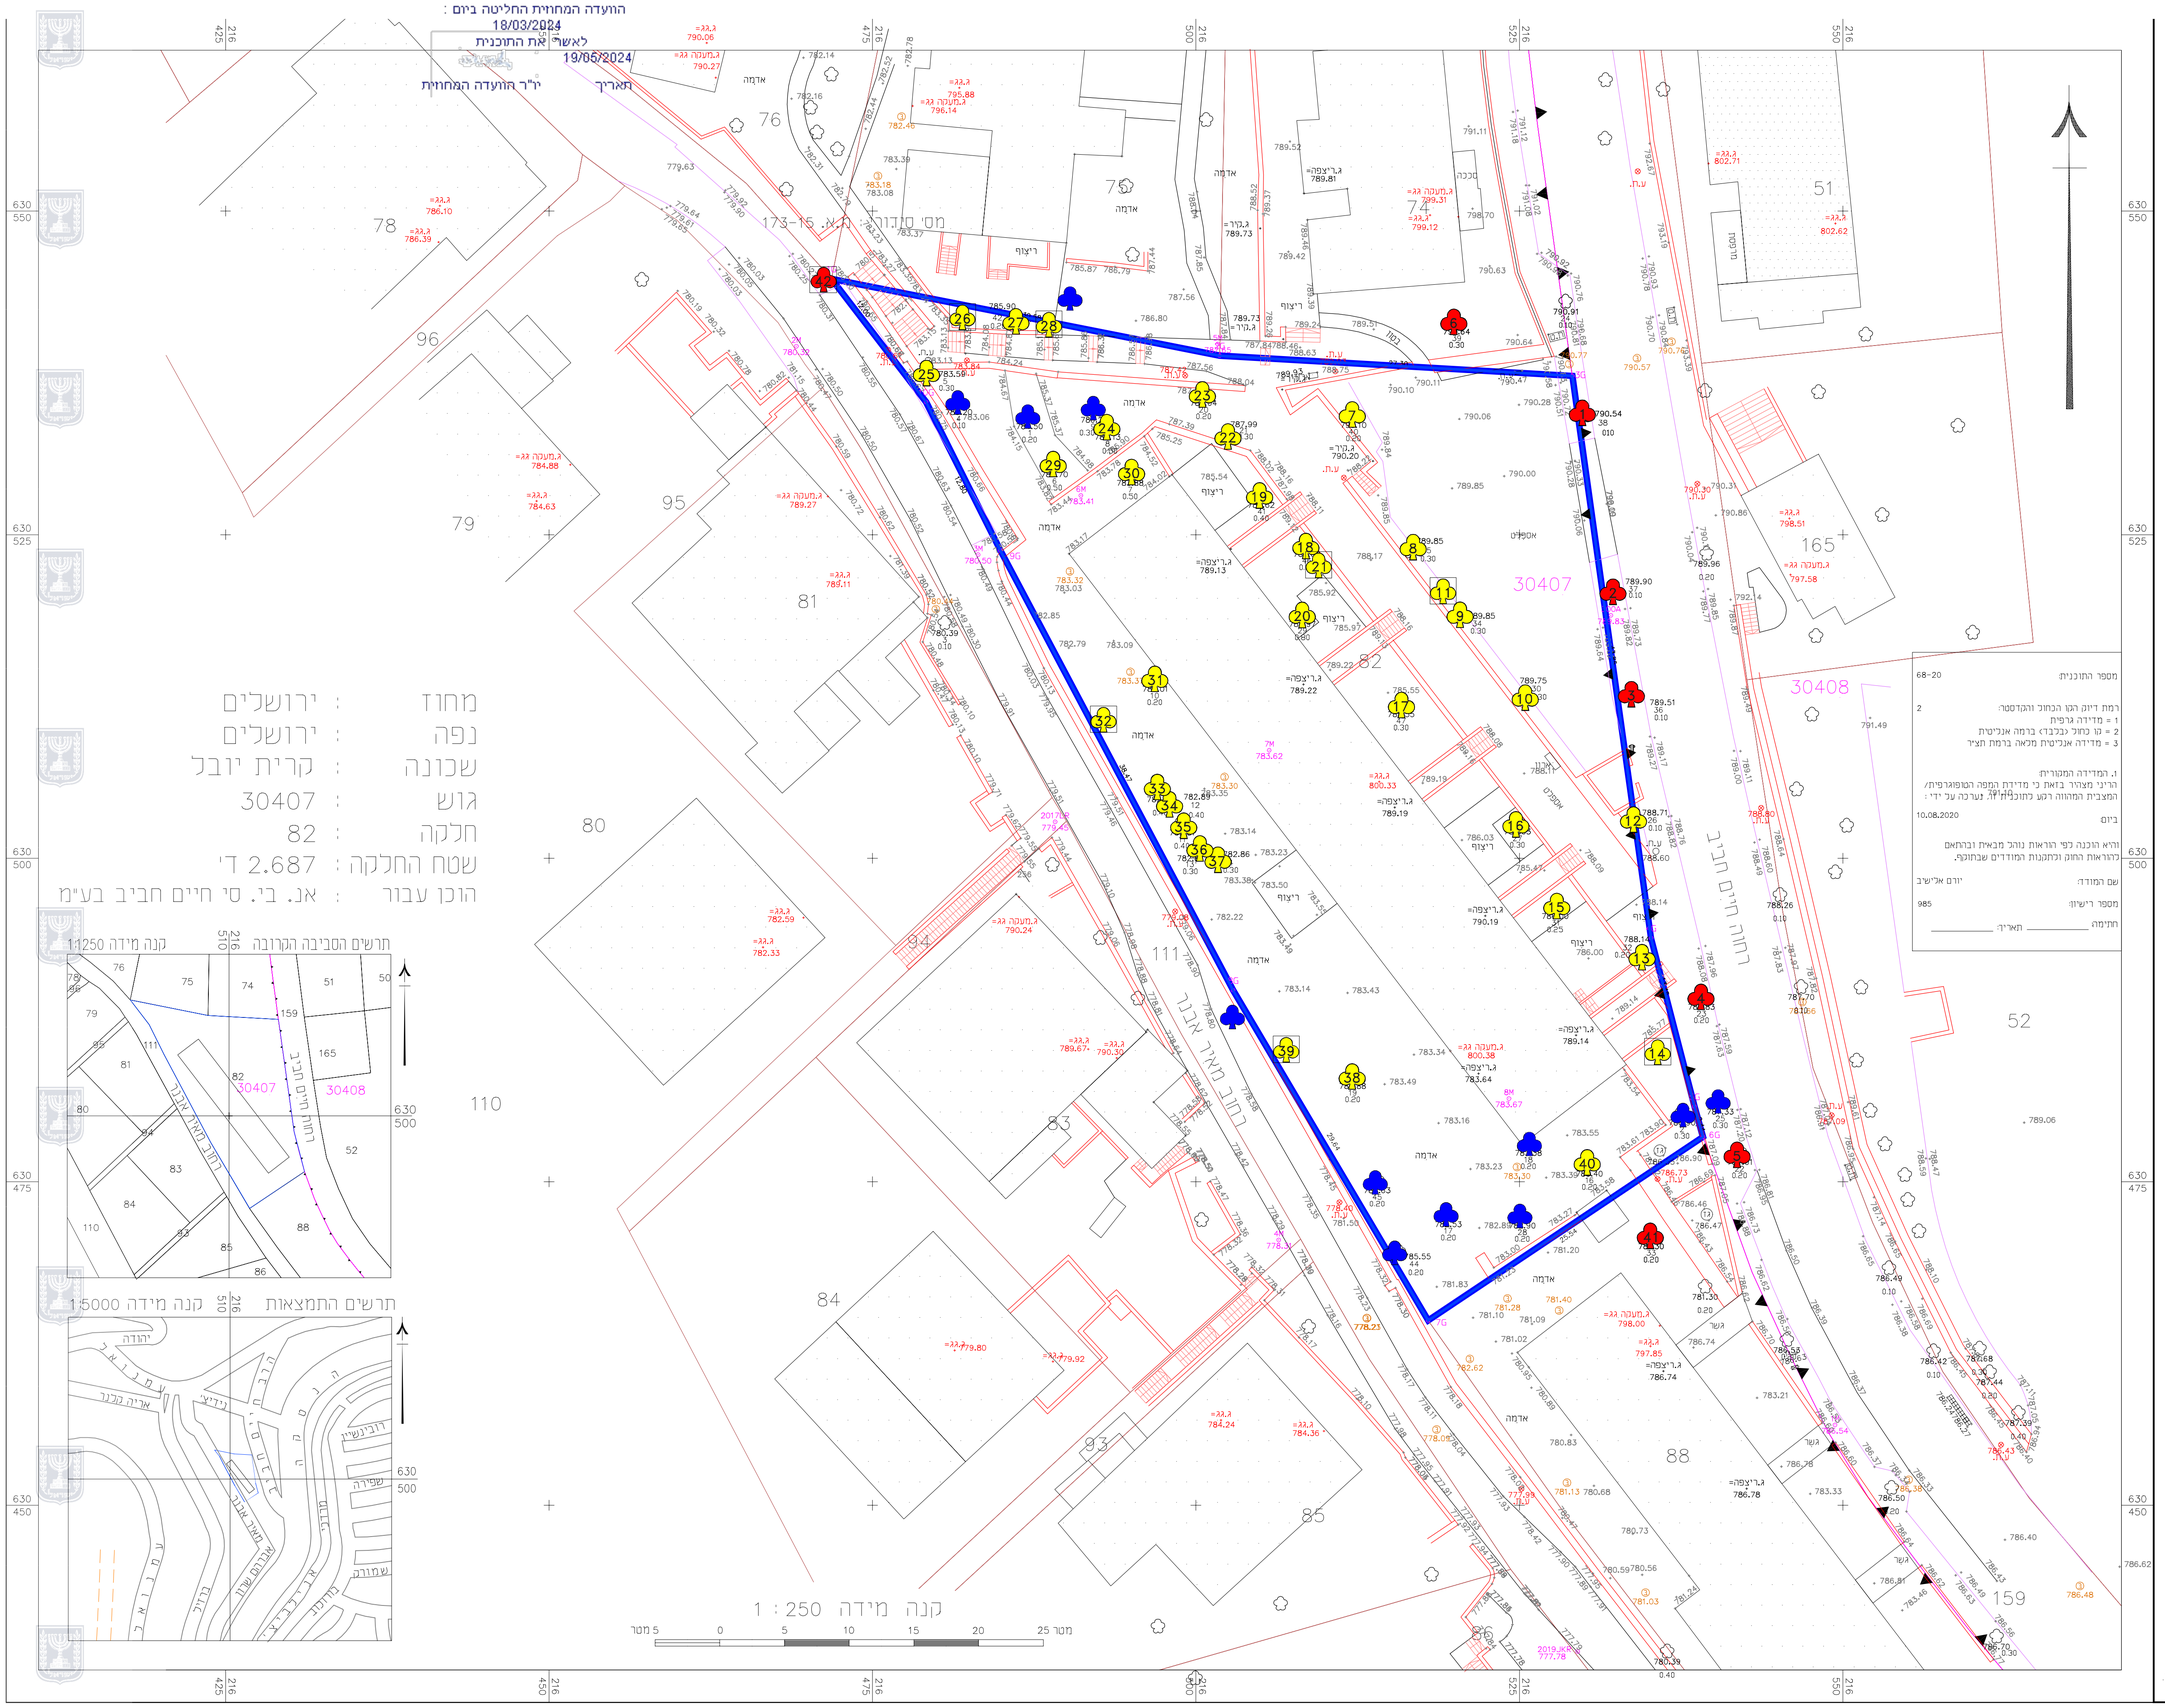
מחוז : ירושלים
נפה : ירושלים
שכונה : קרית יובל
גוש : 30407
חלקה : 82
שטח החלקה : 2.687 ד'
הוכן עבור : אנ. בי. סי חיים חביב בע"מ
תרשים הסביבה הקרובה
קנה מידה 1:1250
תרשים התמצאות
קנה מידה 1:5000
קנה מידה 1 : 250
מטר 5 0 5 10 15 20 25
30407
30408
רחוב חיים חביב
רחוב מאיר אבן
מס סדרה
מבנה
מחסן
מכבי
אדמה
ריצוף
ג.מעבה גג
ג.ריצפה
ג.קיר
ע.ת.
ע.ר.
